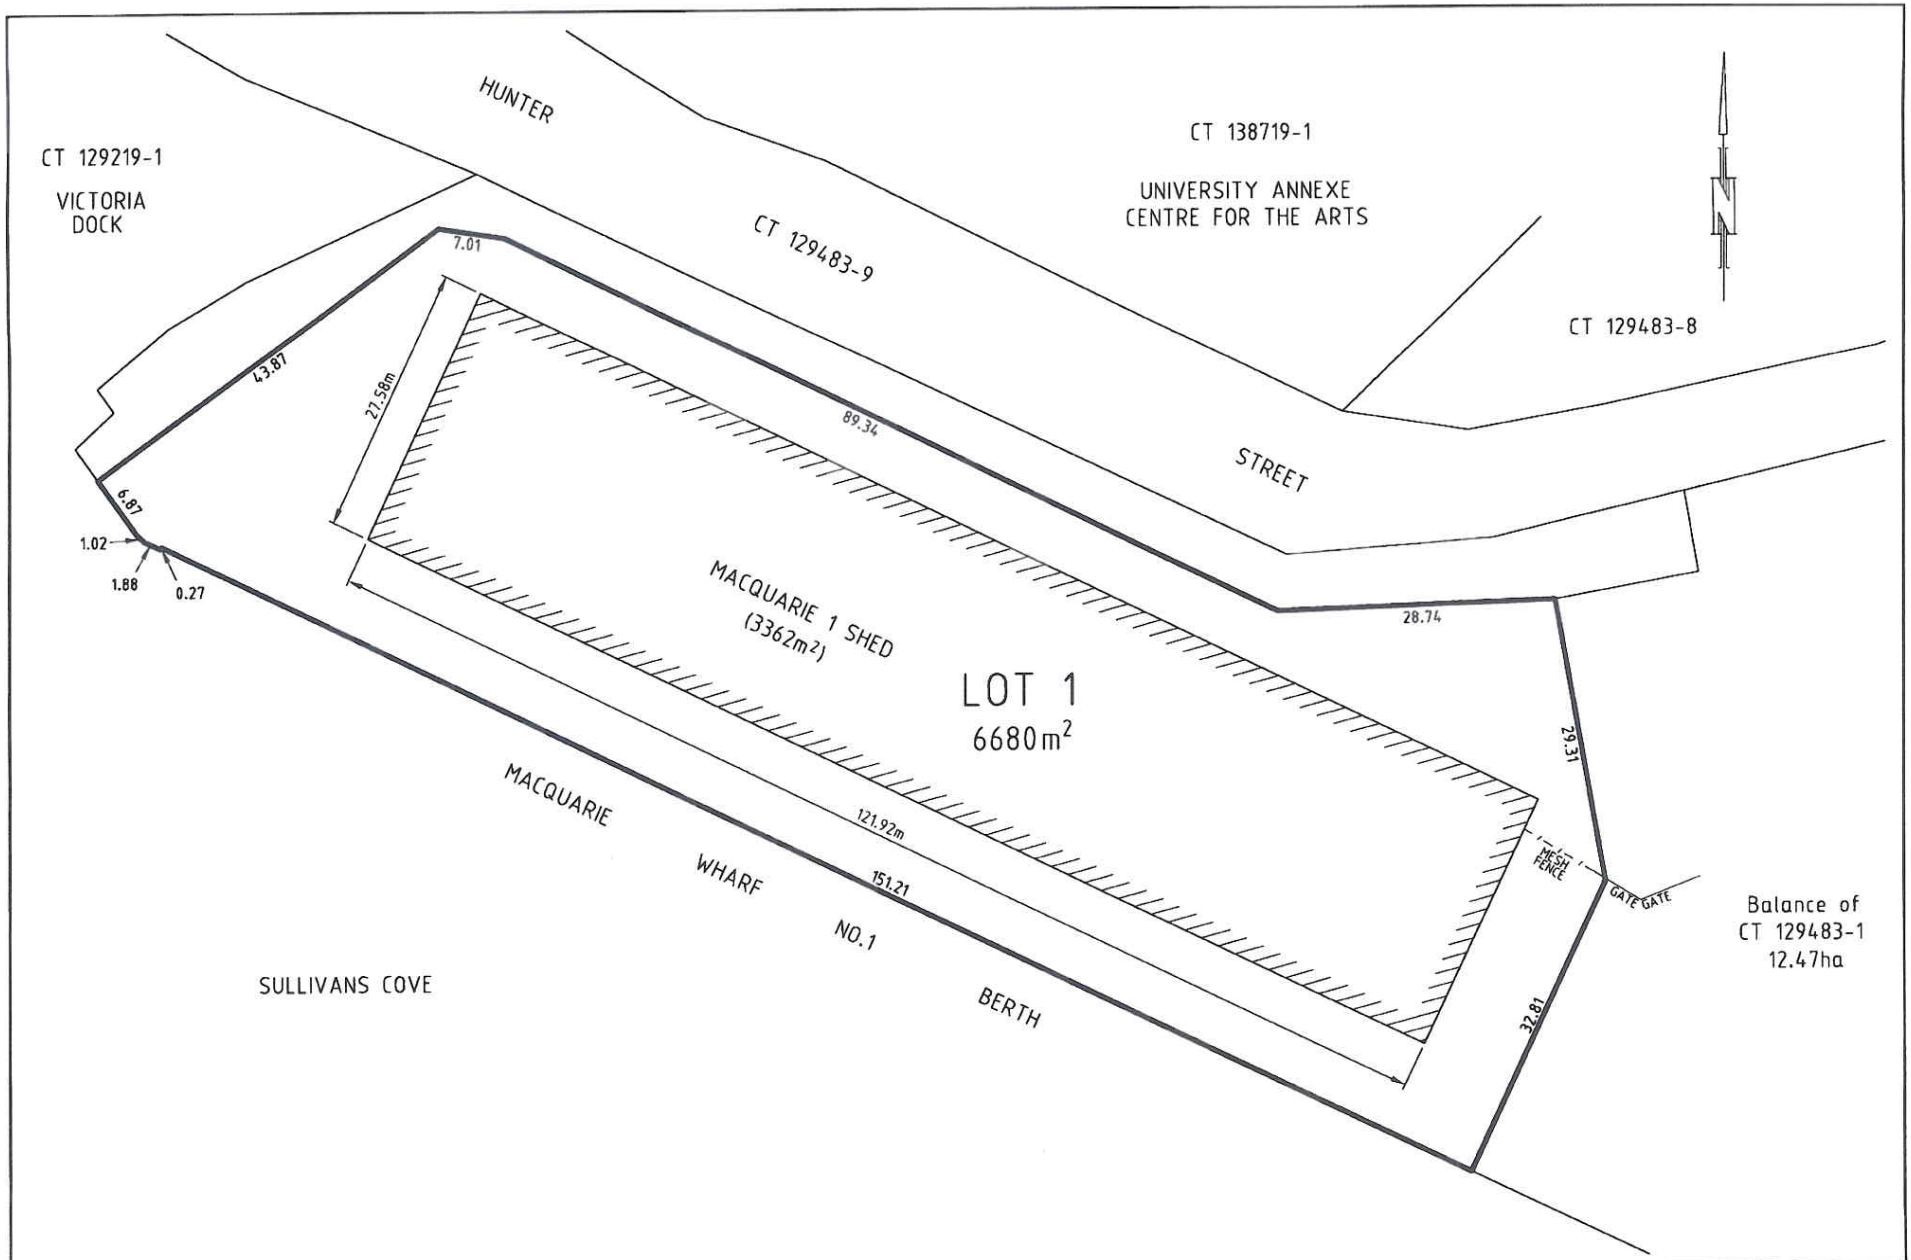

REV	AMENDMENTS	DRAWN	DATE	APPD
E				
D				
C				
B				
A				

NOTES

SURVEYOR | GEOCM: L582M
DRAWN: MK | CHECKED: APM
DATE: 12 February 2009

SITE REDEVELOPMENT PLAN
MACQUARIE NO. 1 SHED - QUARANTINE BUILDING
MACQUARIE WHARF
for TAS PORTS

PDA
PEACOCK DARCEY & ANDERSON PTY. LTD.
Surveyors Engineers & Planners
127 Bathurst Street
Hobart Tasmania 7000
www.pda.com.au
Also at: Kingston, Launceston & Burnie
PHONE: +61 03 6234 3217
FAX: +61 03 6234 5085
EMAIL: pda.hbt@pda.com.au

SCALE	PAPER
1: 500	(A3)
JOB NUMBER	DRAWING
L582M	-2A